




e Dienvidu fasāde
M 1:250

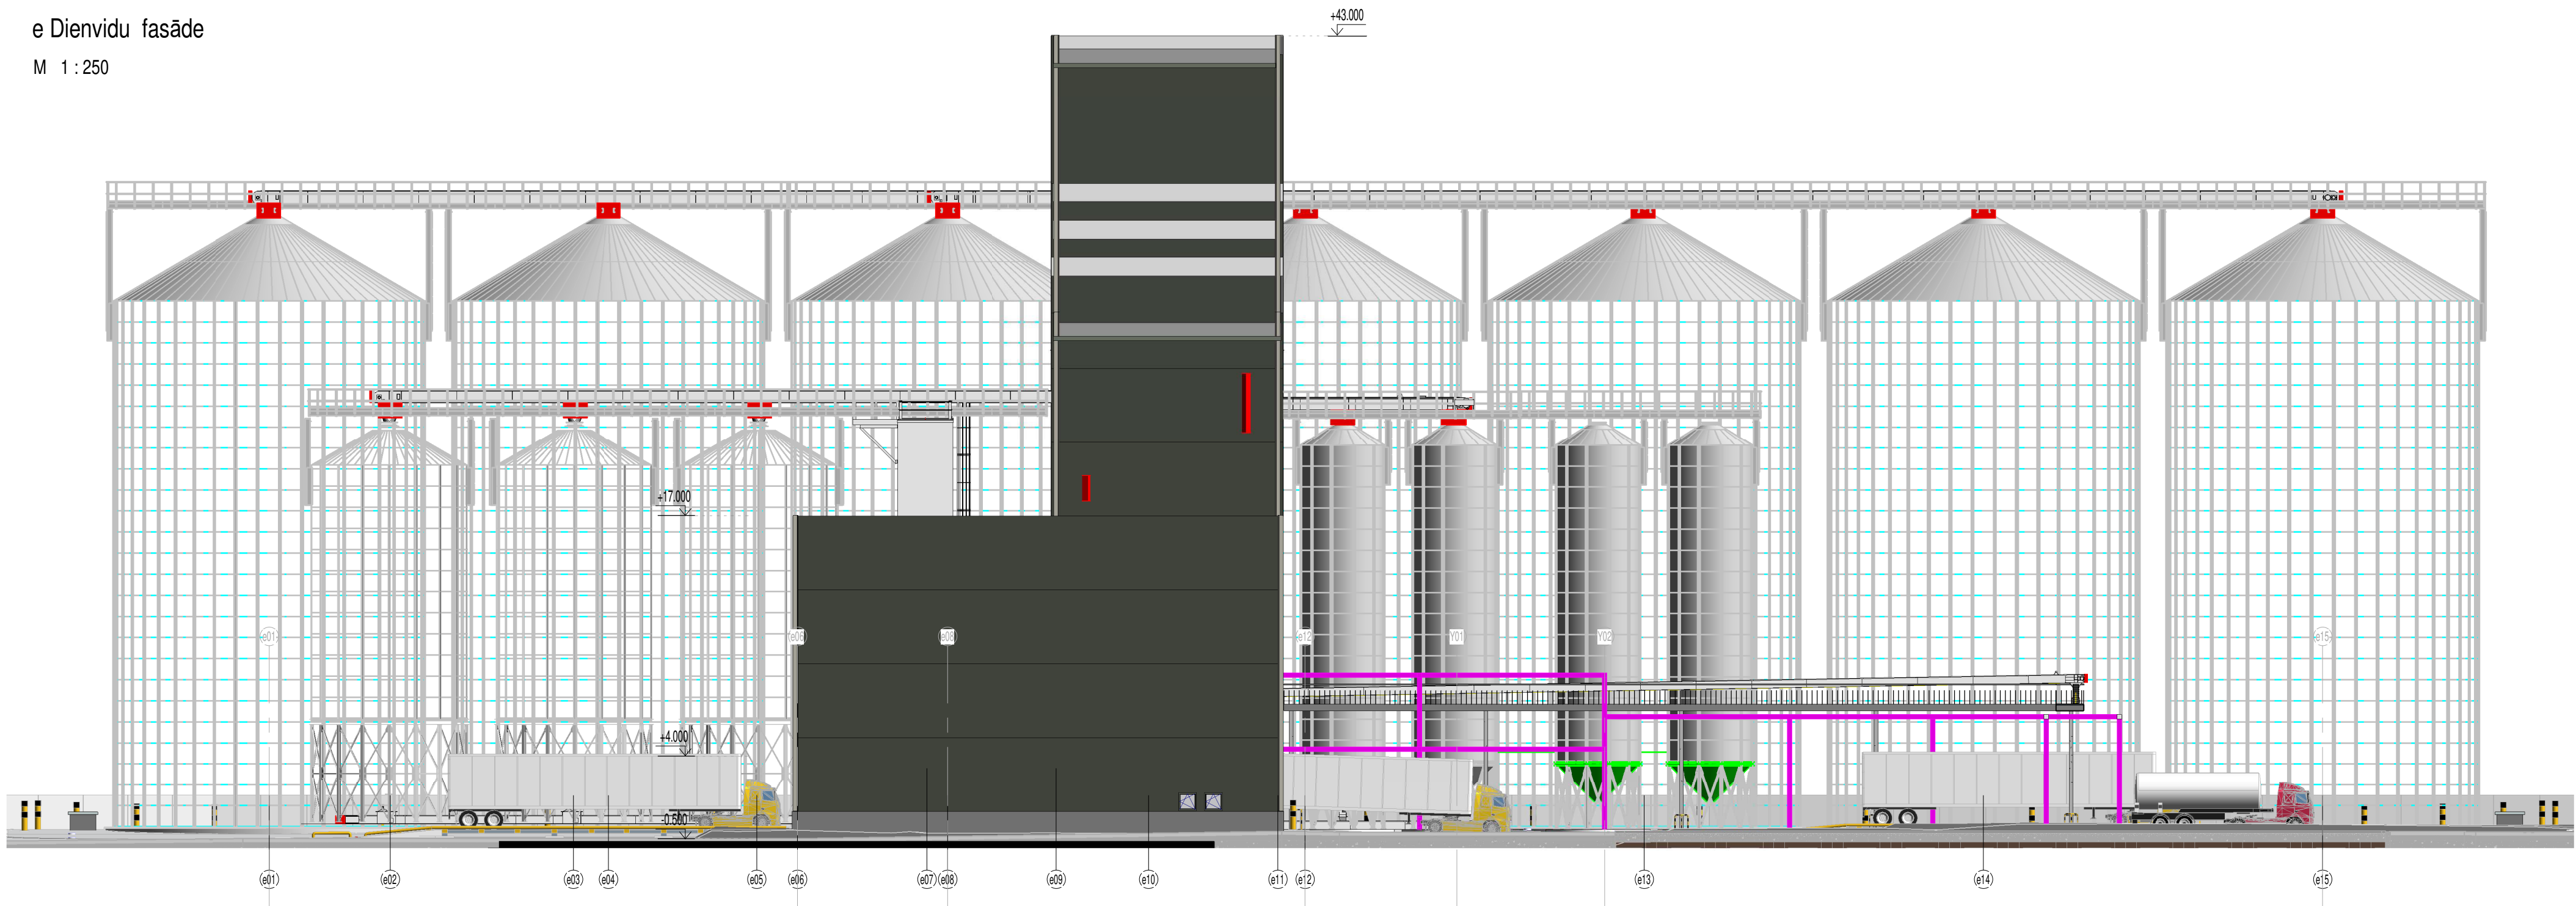

e GRIEZUMS eA - eA
M 1:250

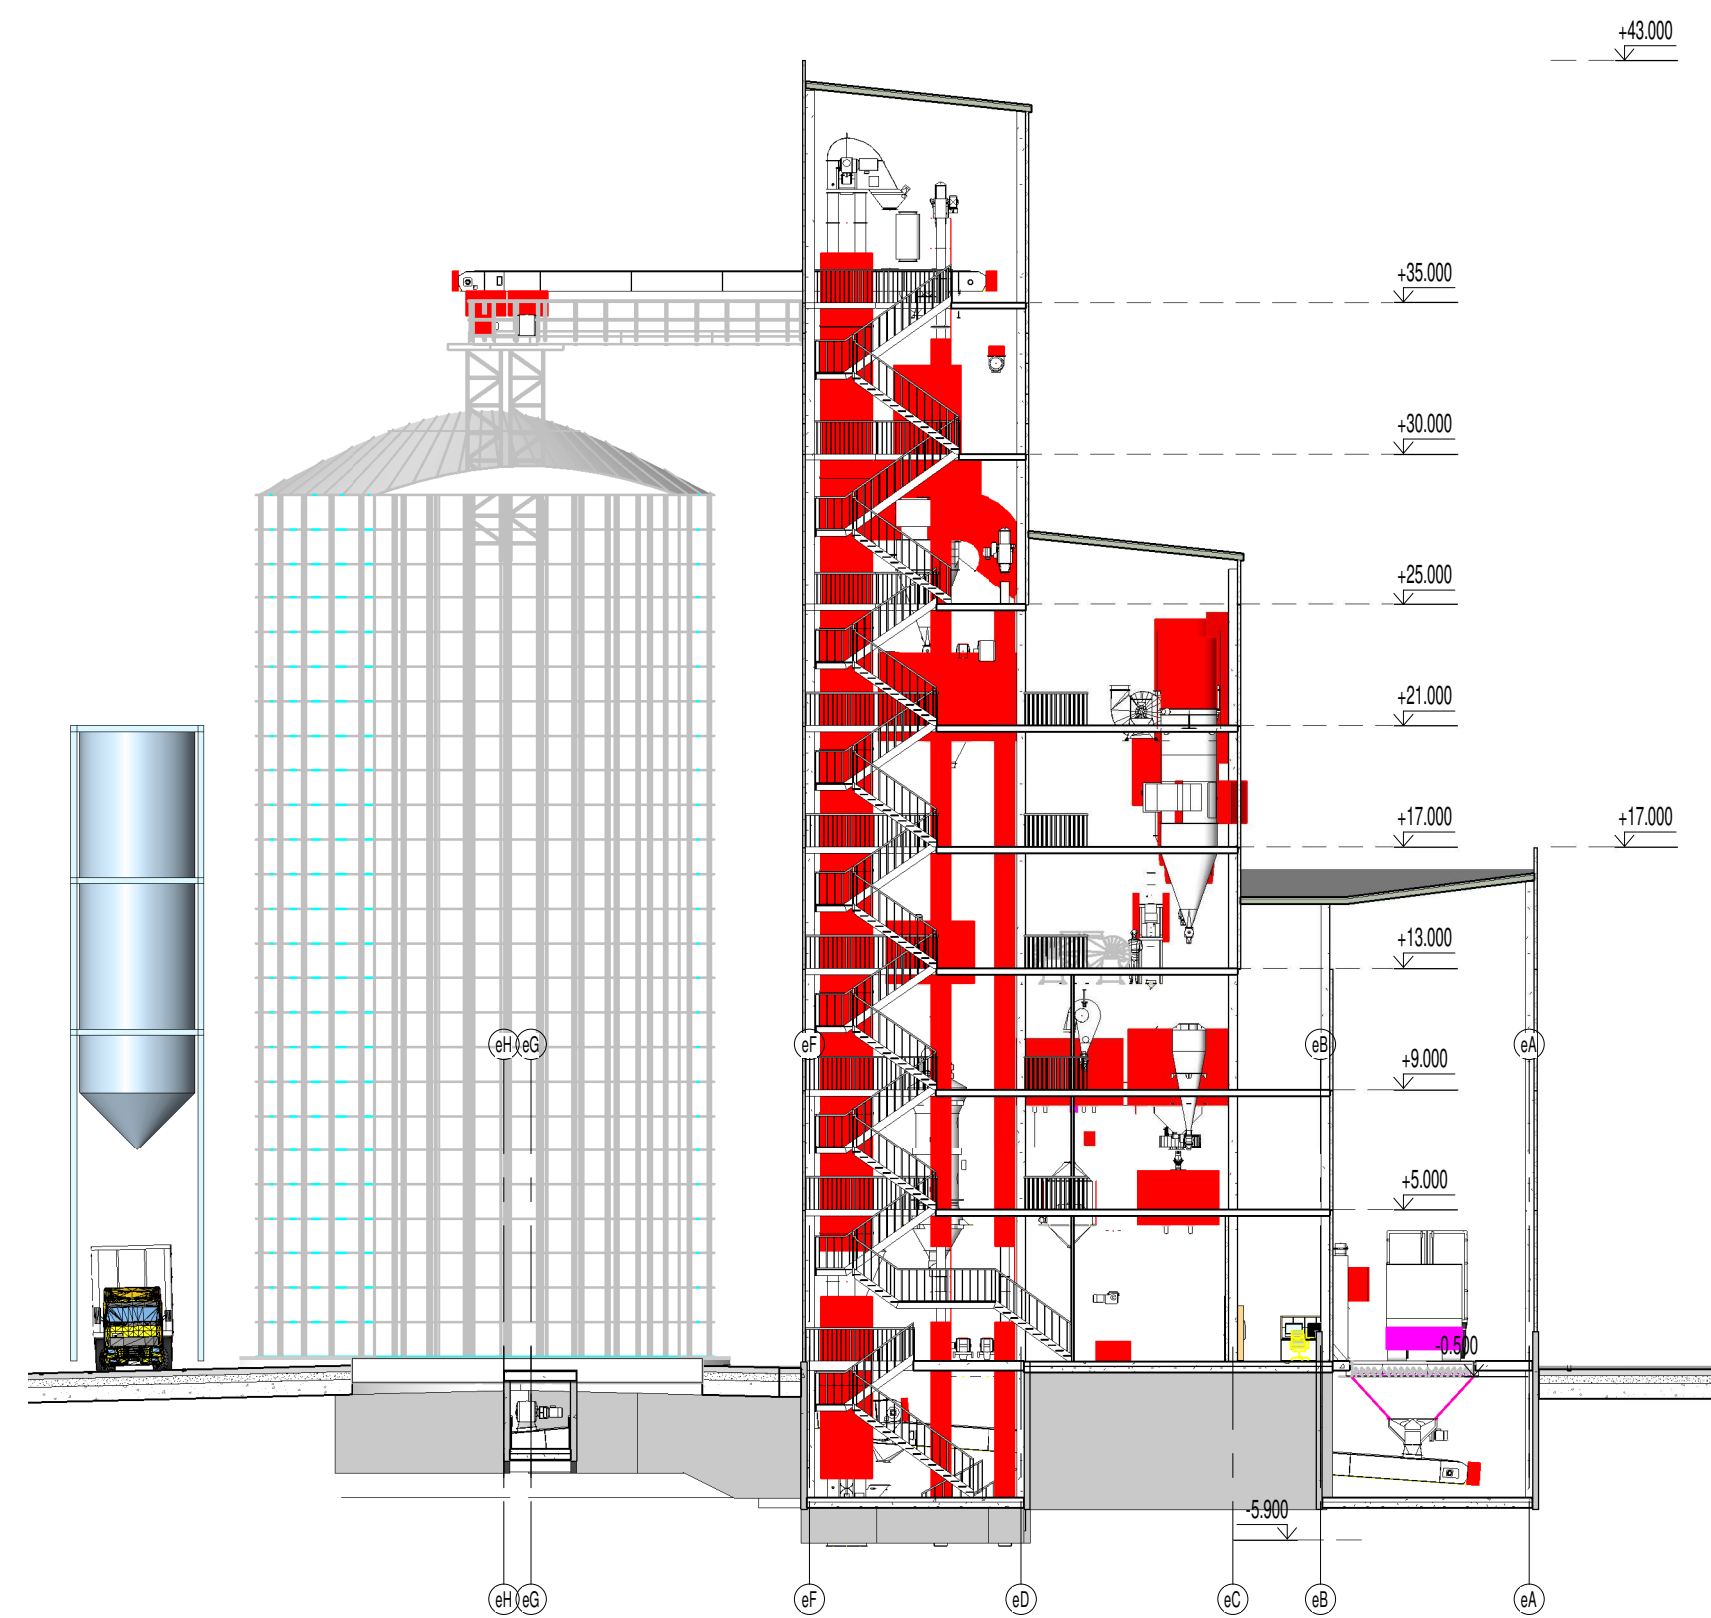

e Rietumu fasāde
M 1:250

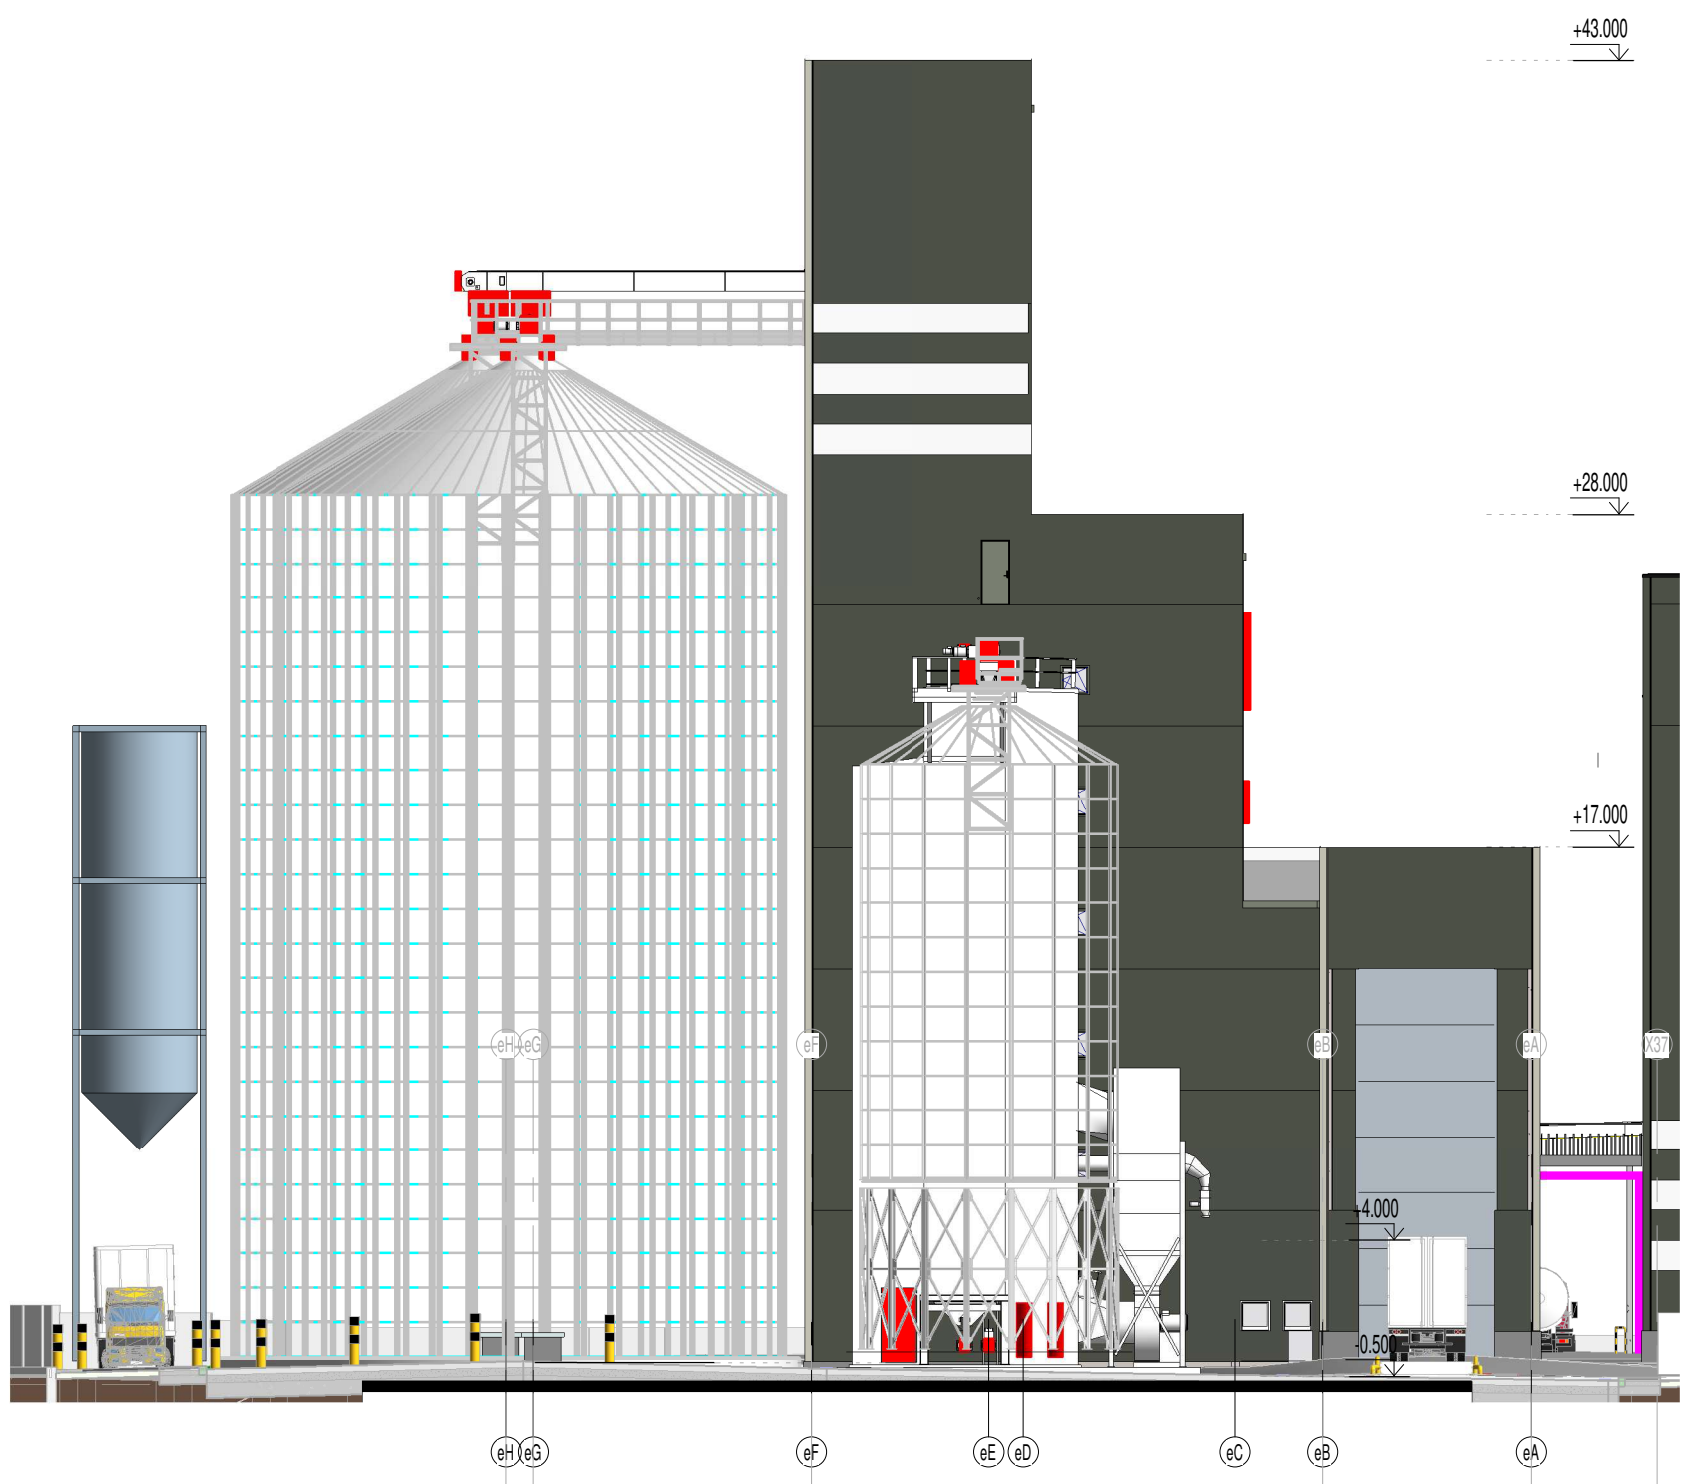

e Austrumu fasāde
M 1:250

