


RDB-2

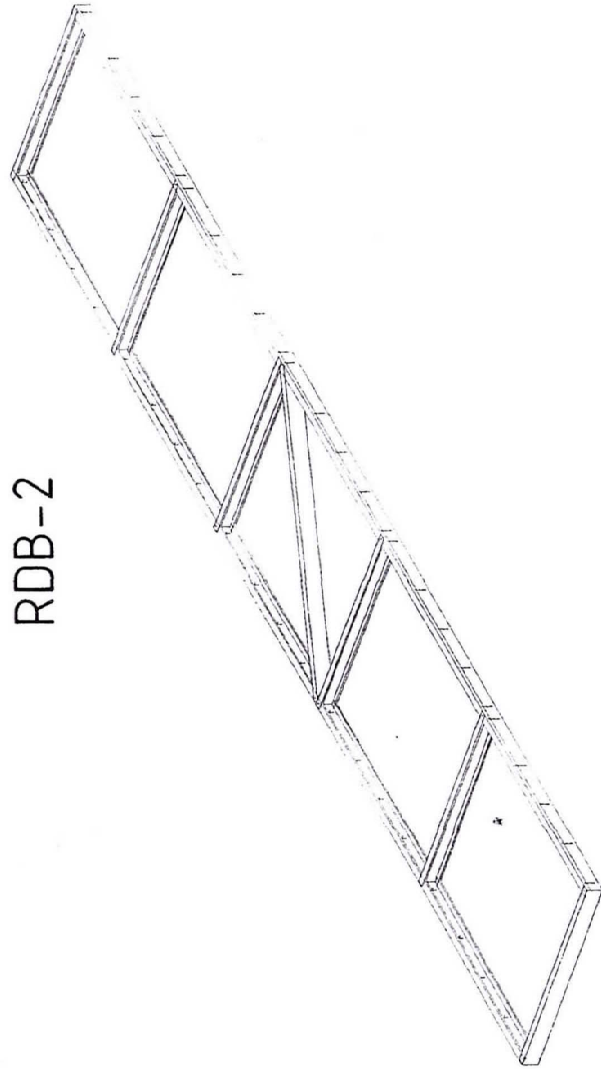


Detalas sastāvs				
Poz.	Materiali	Svars Kg	Mēri mm	gb.
BR-1	C089x41x10x12	295	1886x6	2
EJ-1	C089x41x10x12	193	1095x9	2
EJ-2	C089x41x10x12	193	1095x9	2
J-1	C089x41x10x12	193	1095x9	2
J-2	C089x41x10x12	193	1095x9	2
J-3	C089x41x10x12	193	1095x9	2
J-4	C089x41x10x12	193	1095x9	2
RJ-1	C089x41x10x12	1191	6810x0	7
RJ-2	C089x41x10x12	1191	6810x0	7
		3845	21881x78	28

RHB-1



2

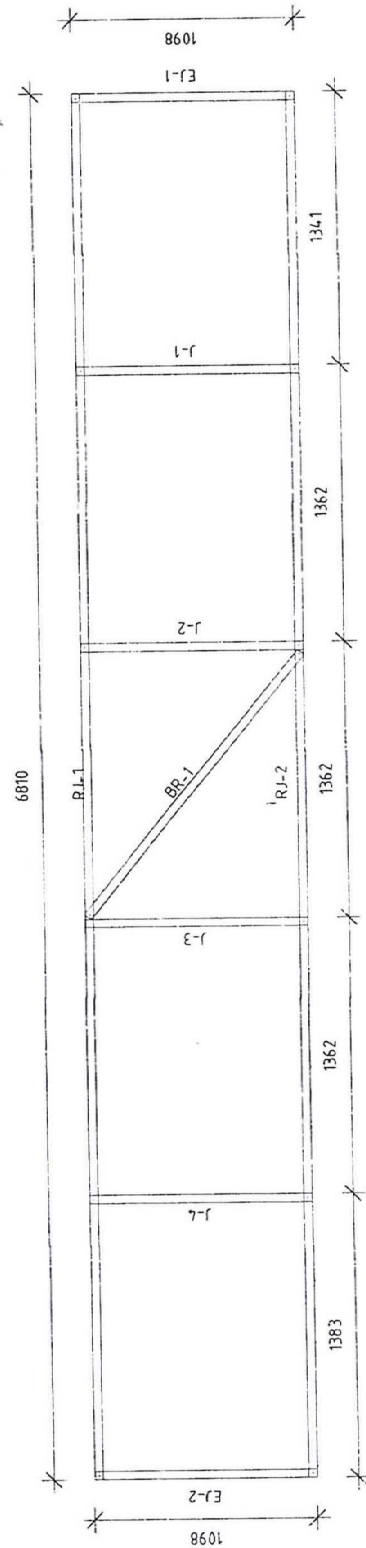

Detalas sastāvs				
Poz.	Materiali	Svars Kg	Mēri mm	gb.
EJ-1	C089x41x10x12	192	1093x9	2
RJ-1	C089x41x10x12	017	100x0	1
RJ-2	C089x41x10x12	017	100x0	1
		227	1293x9	4

Objekts :Gāzes katlumā,Upes iela 5 , Rūjena , Rūjenas nov.	Būvniecības ierosinātais SIA Rujenas saldejs	Merogs 1:100.20
Rāsējums : Detali RHB-1, RDB-2		
Izstrādāja BP BK d. Vad.	V. Denisovs 15.09.23	Pasūtījums 230213RS
BP BK d. Vad.		15.09.23
Ģenerāprojekētājs KK arhitekts, Vladimirs Denisovs		Stadija : BP
Sert. Nr 3-01601 , Gaidas 7, Jūrmala, tel. 29230251, vtmd@inbox.lv		Lapas kopā 9
		Lapa BK-6